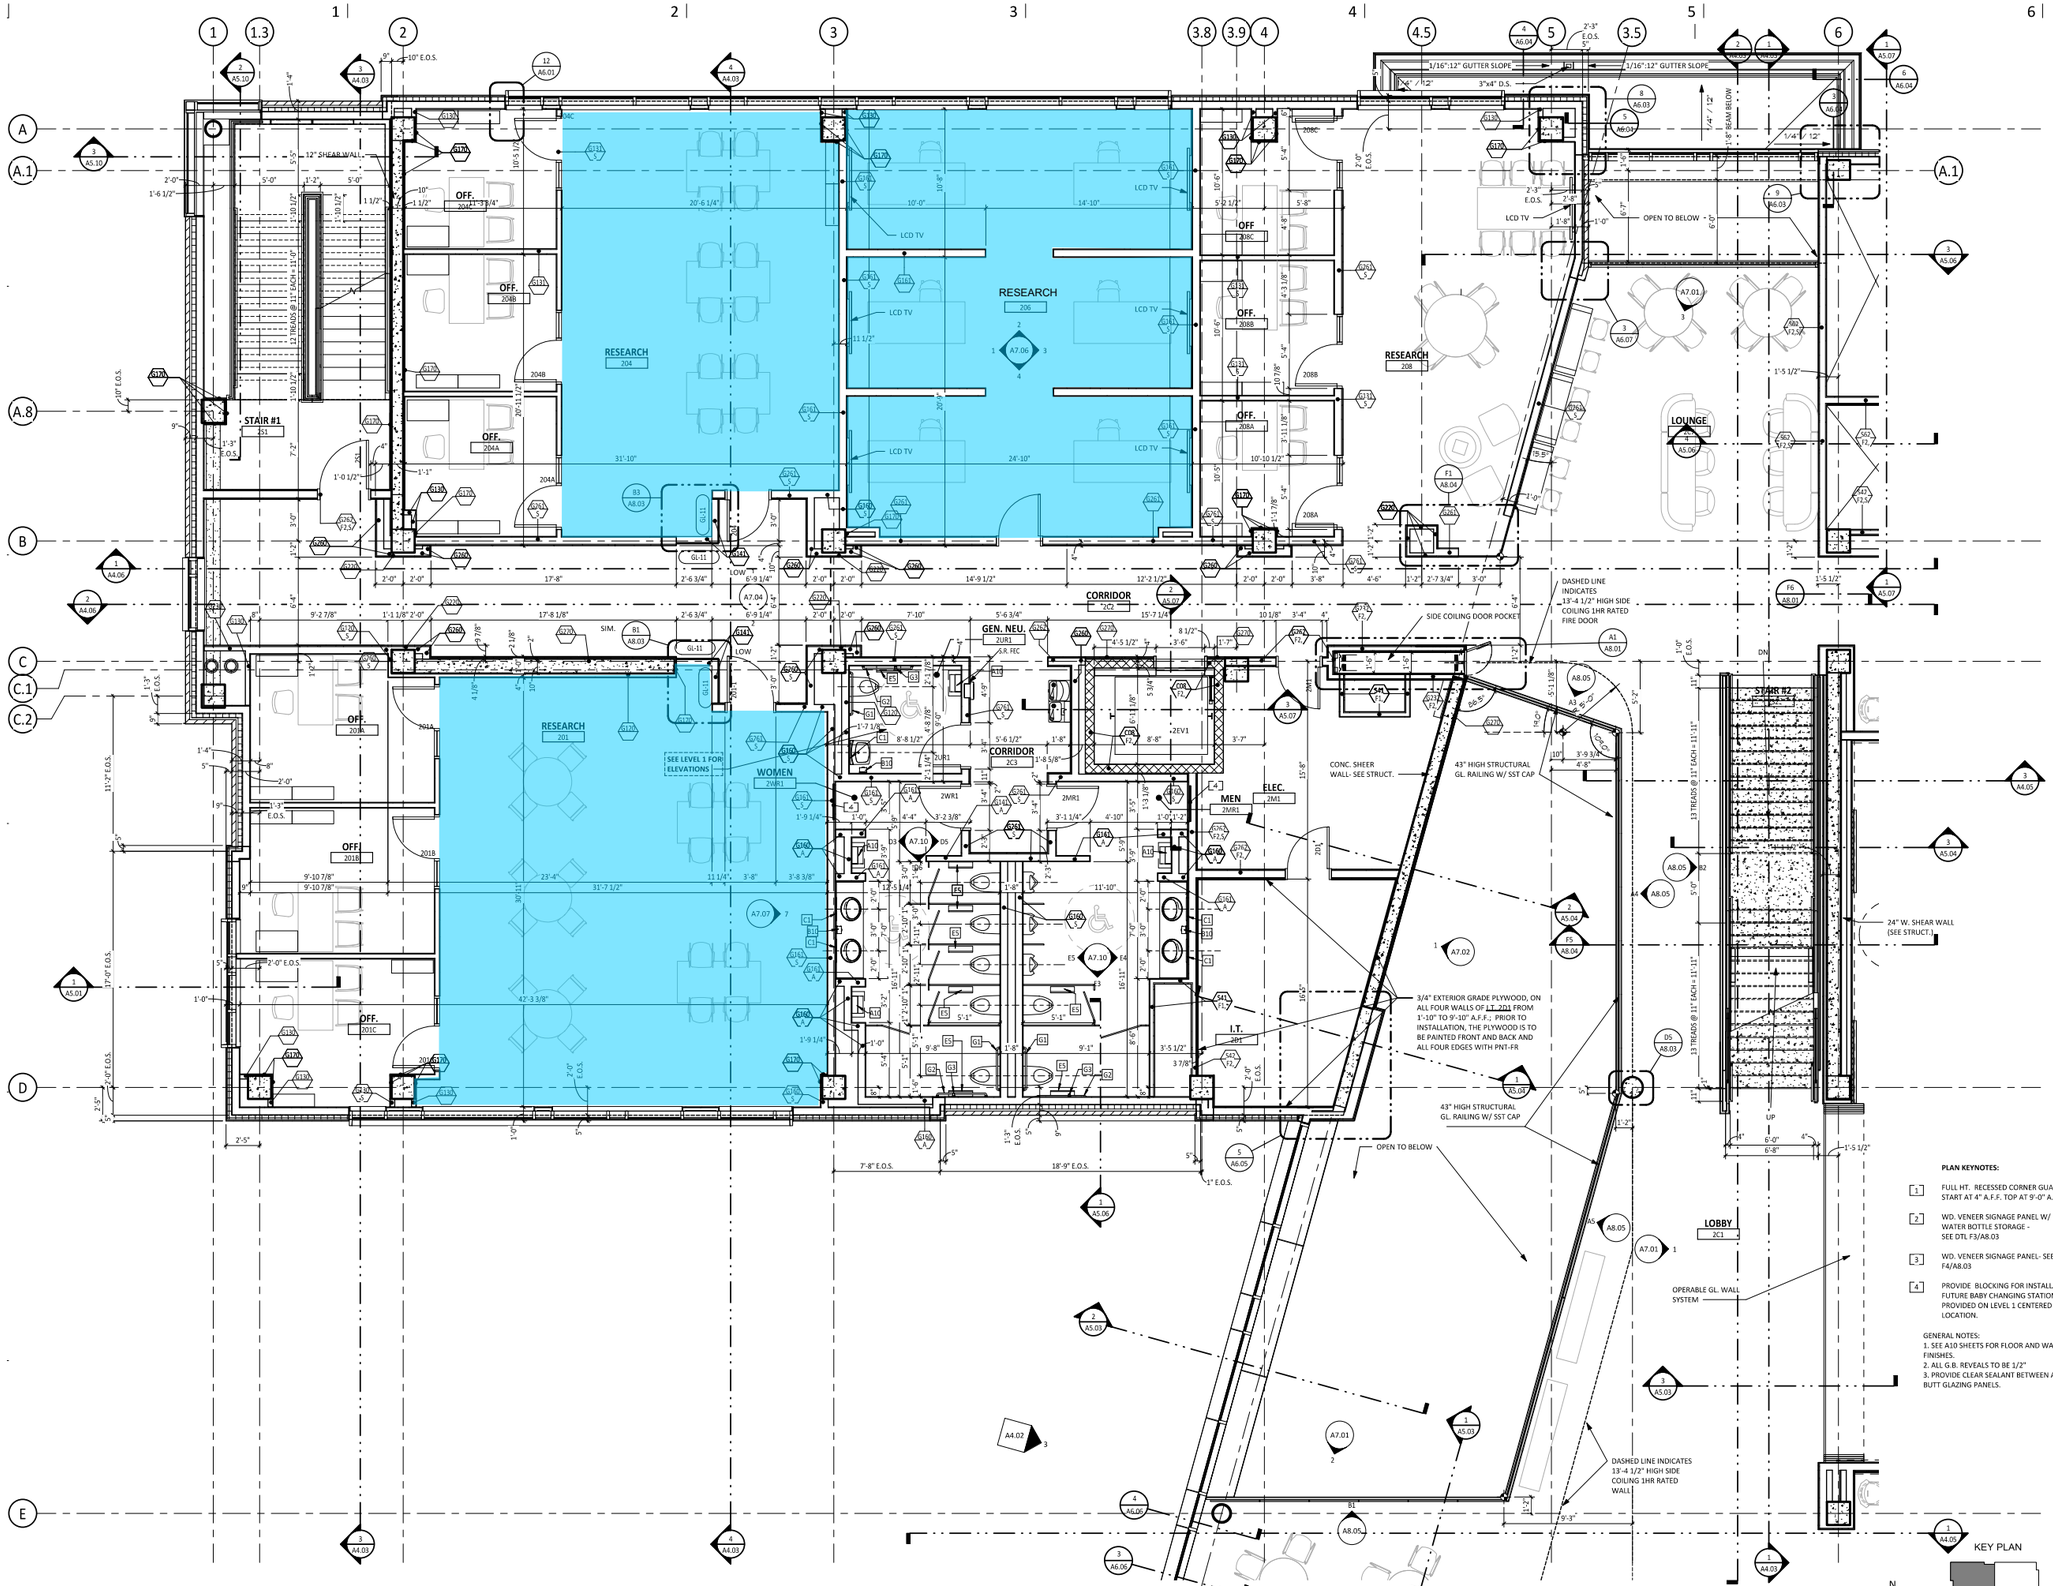

ENLARGED SECOND LEVEL FLOOR PLAN - A

SCALE | 1/4" = 1'-0"

PLAN KEYNOTES:

1. FULL HT. RECESSED CORNER GUARD START AT 4" A.F.F. TOP AT 9'-0" A.F.F.
2. WD. VENEER SIGNAGE PANEL W/ WATER BOTTLE STORAGE - SEE DTL F3/A8.03
3. WD. VENEER SIGNAGE PANEL- SEE DTL F4/A8.03
4. PROVIDE BLOCKING FOR INSTALLATION OF FUTURE BABY CHANGING STATION AS PROVIDED ON LEVEL 1 CENTERED IN THIS LOCATION.

GENERAL NOTES:
1. SEE A10 SHEETS FOR FLOOR AND WALL FINISHES.
2. ALL G.B. REVEALS TO BE 1/2"
3. PROVIDE CLEAR SEALANT BETWEEN ALL BUTT GLAZING PANELS.

CONFORMED SET - as of 6.26.2019

HASTINGS+CHIVETTA
622 Emerson, Suite 200 | Saint Louis, Missouri 63141 | Tel 314.863.5717 | www.hastingschivetta.com

CIVIL: STOCK & ASSOCIATES , INC. 257 CHESTERFIELD BUSINESS PARKWAY, ST. LOUIS MISSOURI 63005
STRUCTURAL: ALPER AUDI, INC. 1804 BORMAN CIRCLE DR. ST. LOUIS, MO. 63146
MEP: 8760 ENGINEERING, LLC. 622 EMERSON SUITE 300, ST. LOUIS, MO. 63141
LABORATORY: RESEARCH FACILITIES DESIGN, 3956 FIFTH ST. SUITE 400 SAN DIEGO, CA. 92103
LANDSCAPE ARCHITECT: LANDSCAPE TECHNOLOGIES, 67 JACOBS CREEK DRIVE, ST. CHARLES , MO. 63304-7737

Copyright © Hastings+Chivetta Architects, Inc. No reproduction or distribution without written permission of Hastings+Chivetta Architects, Inc. is intended.

STATE OF MISSOURI
ERIK KOCHER
NUMBER A-7745
REGISTERED ARCHITECT

SAINT LOUIS UNIVERSITY
INTERDISCIPLINARY SCIENCE & ENGINEERING BUILDING
240 N. GRAND, ST. LOUIS MISSOURI, 63103

REVISIONS	
1	ASI-01, 03.08.2019
2	ASI-02, 05.03.2019

Date |
Project Number | 3224.01
Sheet Name | ENLARGED SECOND LEVEL FLOOR PLAN - A

A2.02A